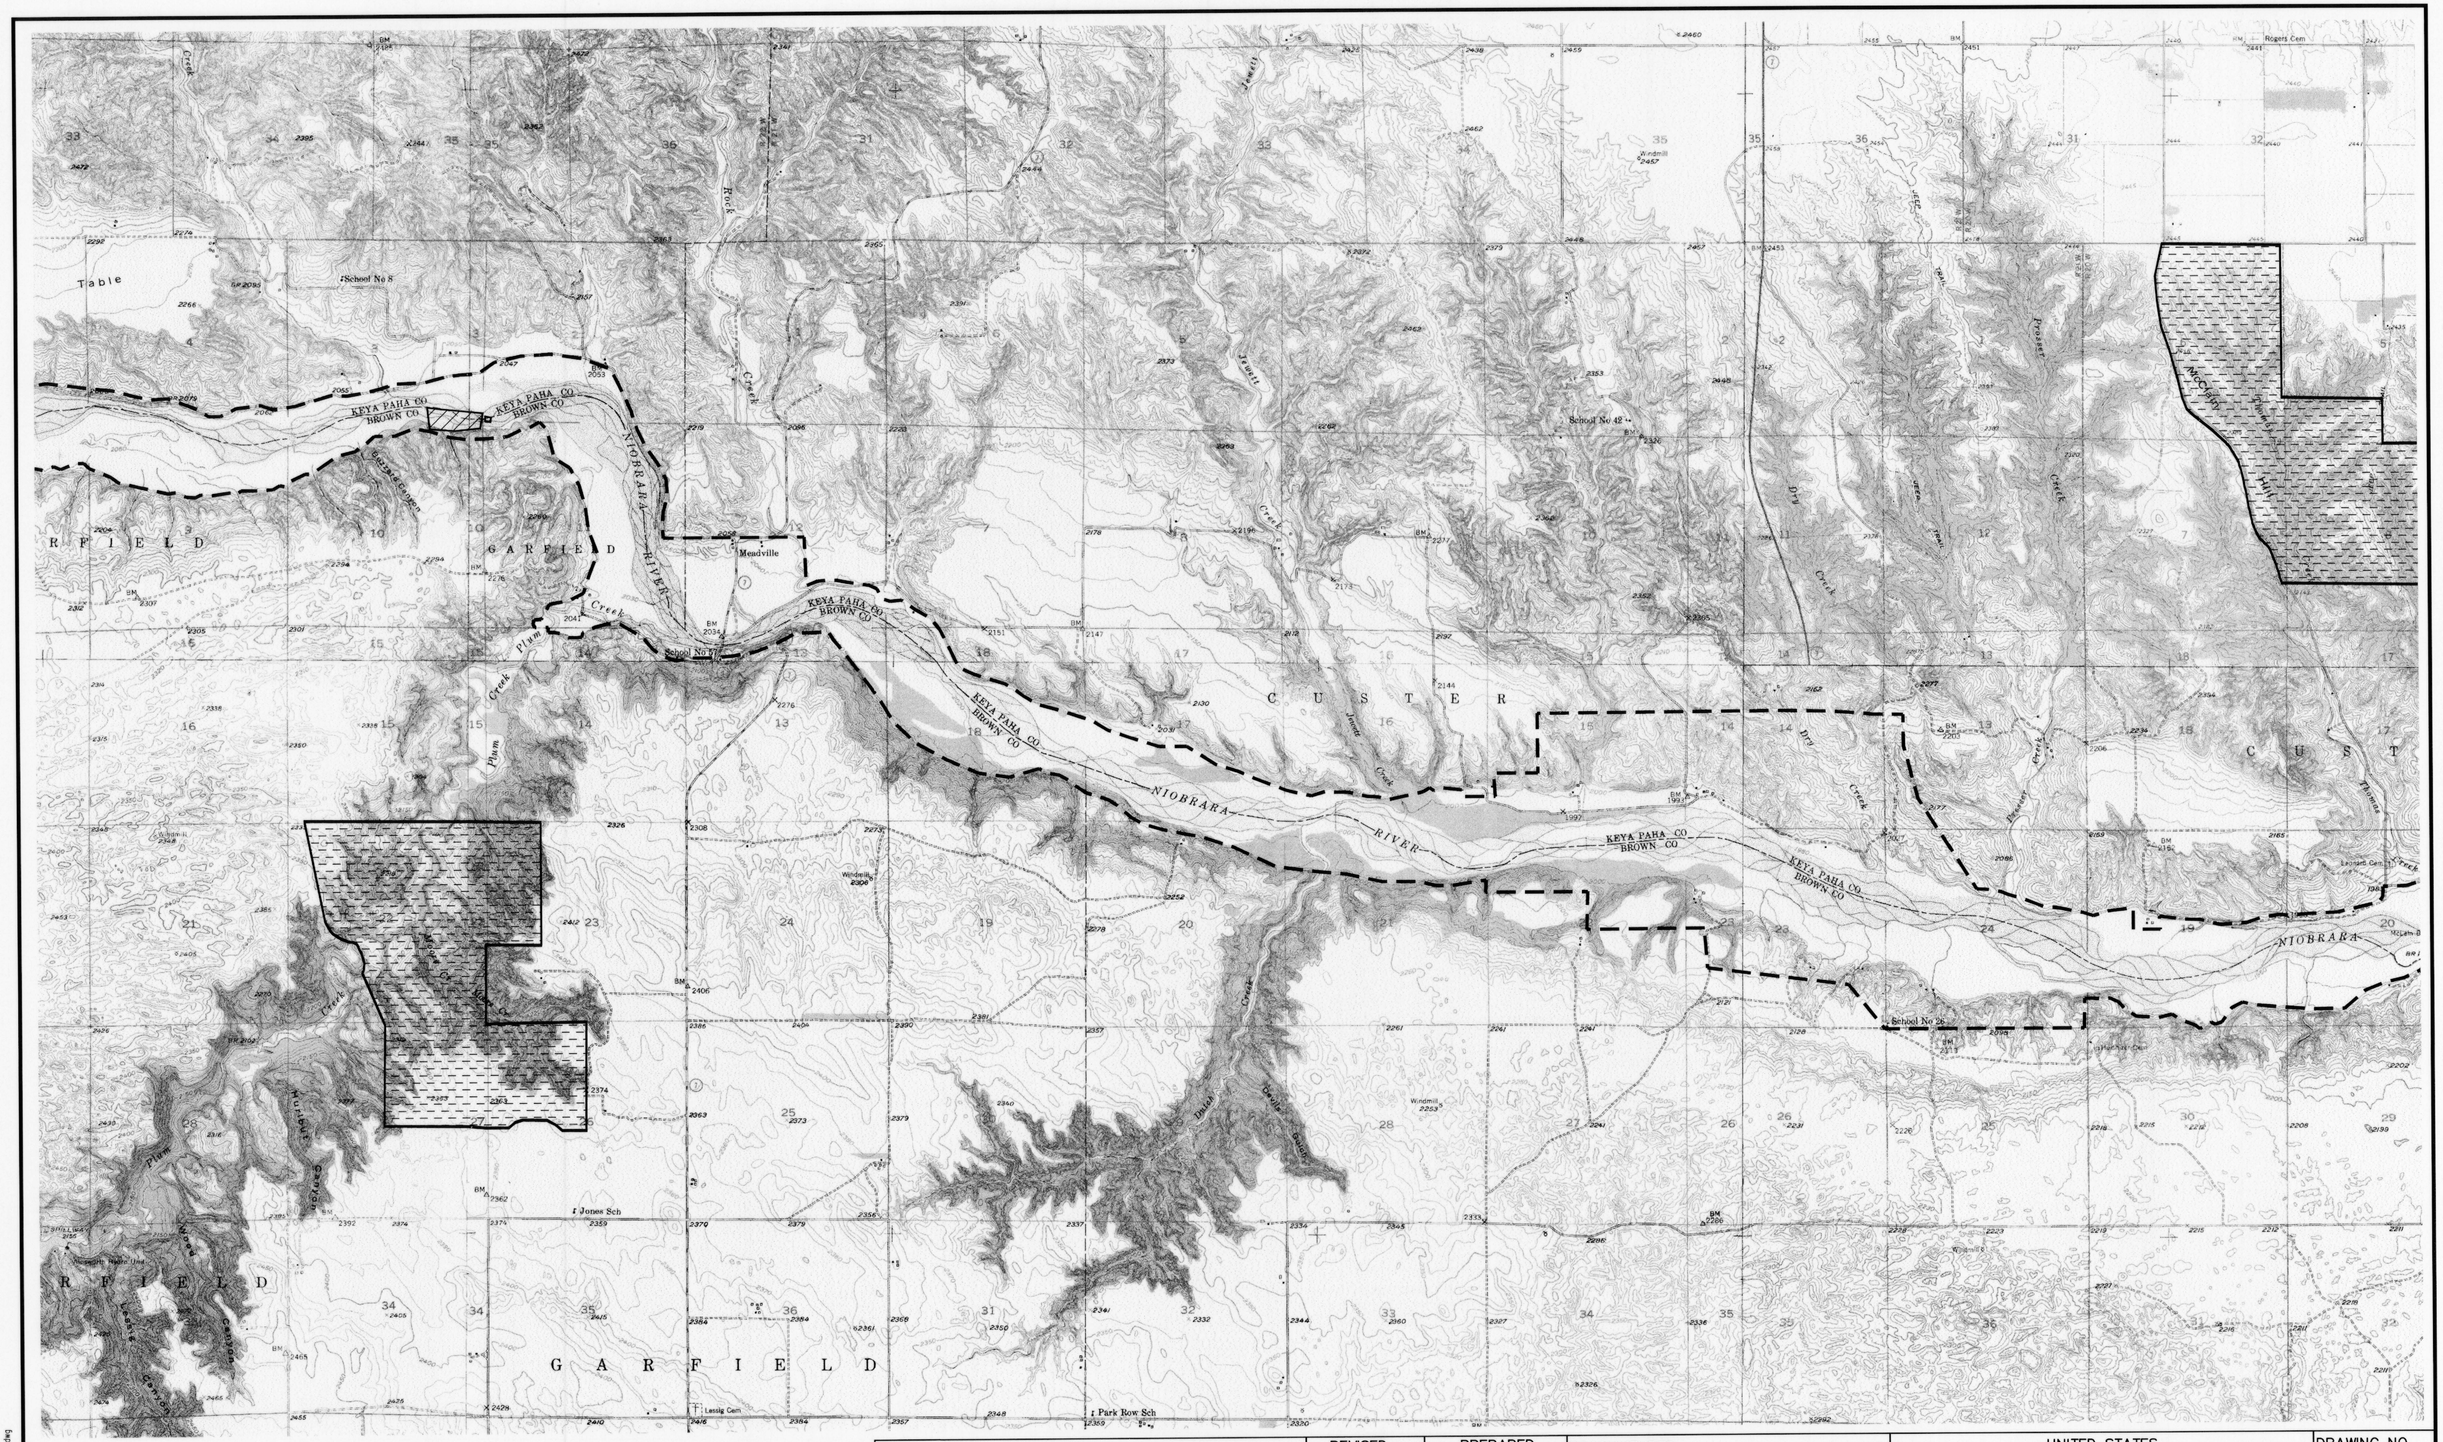


2000 0 2000

1 inch = 2000ft.

NORTH

THE SCHEMMER ASSOCIATES

Architects Engineers

| REVISED | |
|---|---|
| DATE | INITIAL |

PREPARED
DJK
DESIGNED
DJK
DRAWN
MJS
CHECKED
AUGUST 28, 2007
DATE

RECOMMENDED
SUPERINTENDENT 10-1-07 DATE

APPROVED
REGIONAL DIRECTOR 10/1/07 DATE

UNITED STATES
DEPARTMENT OF THE INTERIOR
NATIONAL PARK SERVICE
MISSOURI NATIONAL RECREATIONAL RIVER GIS OFFICE

**NIOBRARA NATIONAL SCENIC RIVER BOUNDARY MAP**

DRAWING NO. 656 / 80002

SHEET 5 OF 7

P:\03928070_CAD\Dwg\Civil\Sheet Files\5.dwg
8/28/2007 3:54:02 PM Knock, Derik