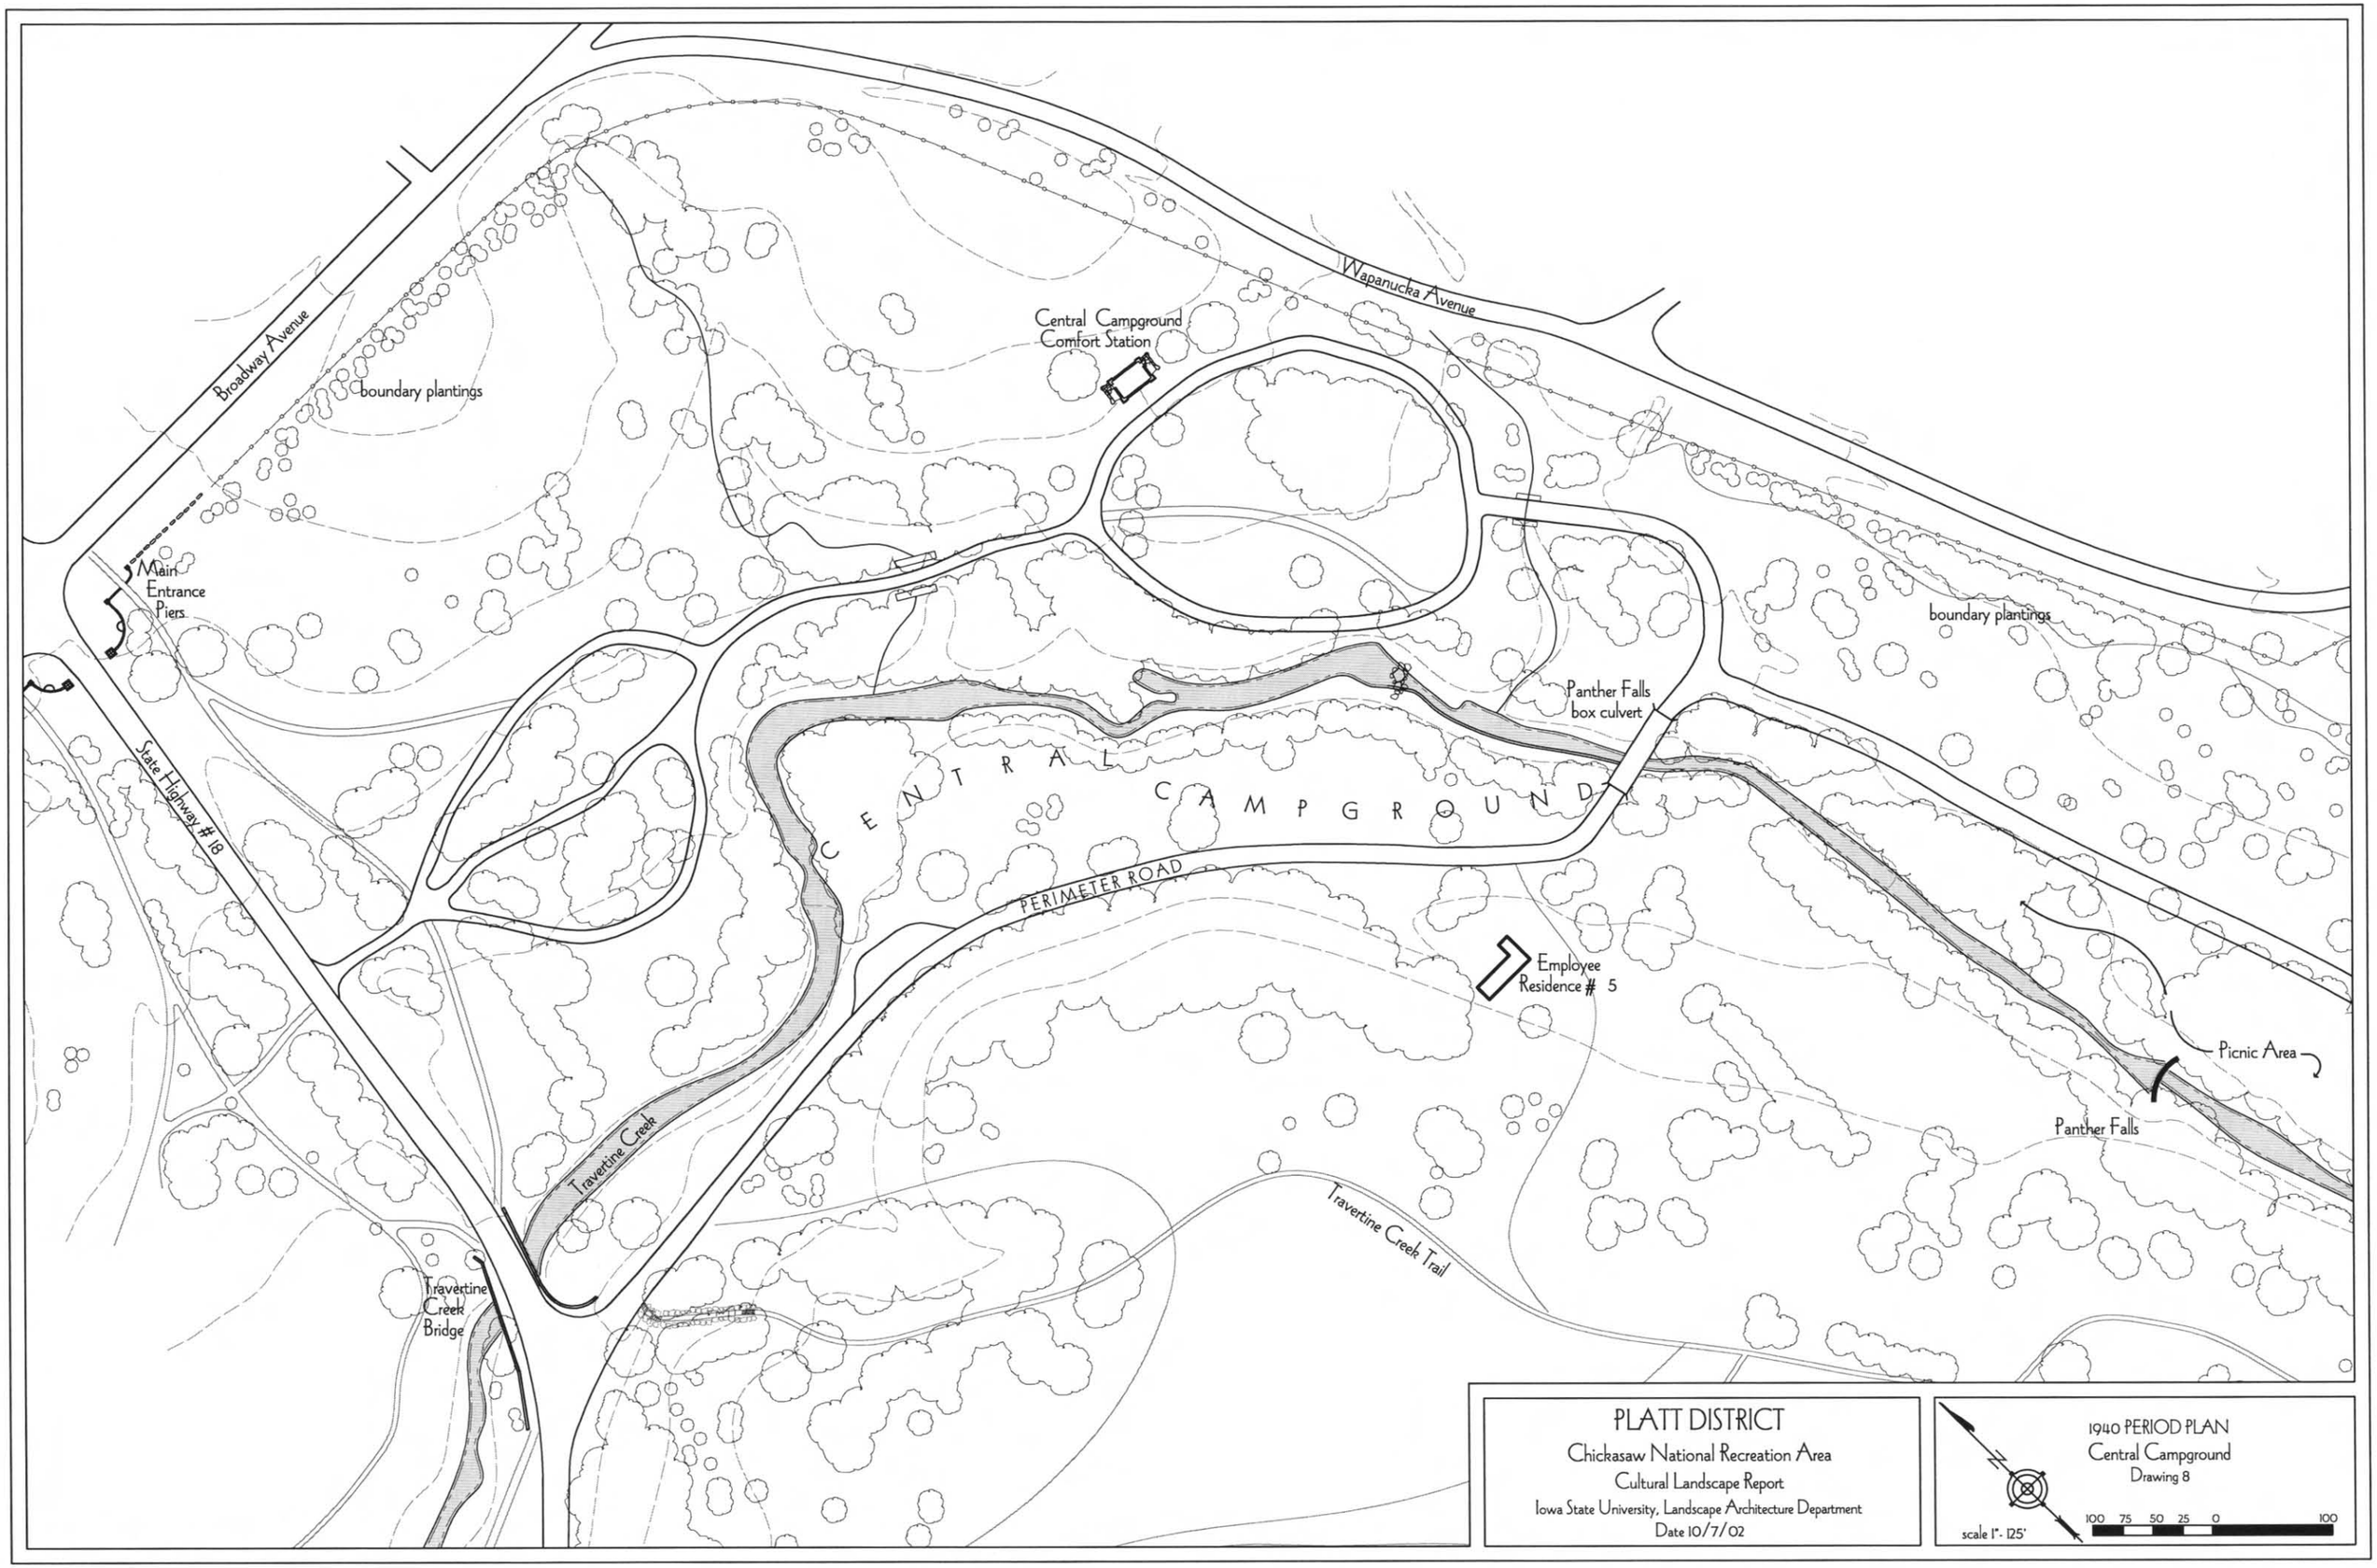
Broadway Avenue
Wapanucka Avenue
Central Campground
Comfort Station
boundary plantings
Main
Entrance
Piers
boundary plantings
Panther Falls
box culvert
State Highway # 18
CENTRAL CAMPGROUND
PERIMETER ROAD
Employee
Residence # 5
Picnic Area
Panther Falls
Travertine Creek
Travertine Creek Trail
Travertine
Creek
Bridge
PLATT DISTRICT
Chickasaw National Recreation Area
Cultural Landscape Report
Iowa State University, Landscape Architecture Department
Date 10/7/02
1940 PERIOD PLAN
Central Campground
Drawing 8
scale 1" - 125'
100 75 50 25 0 100