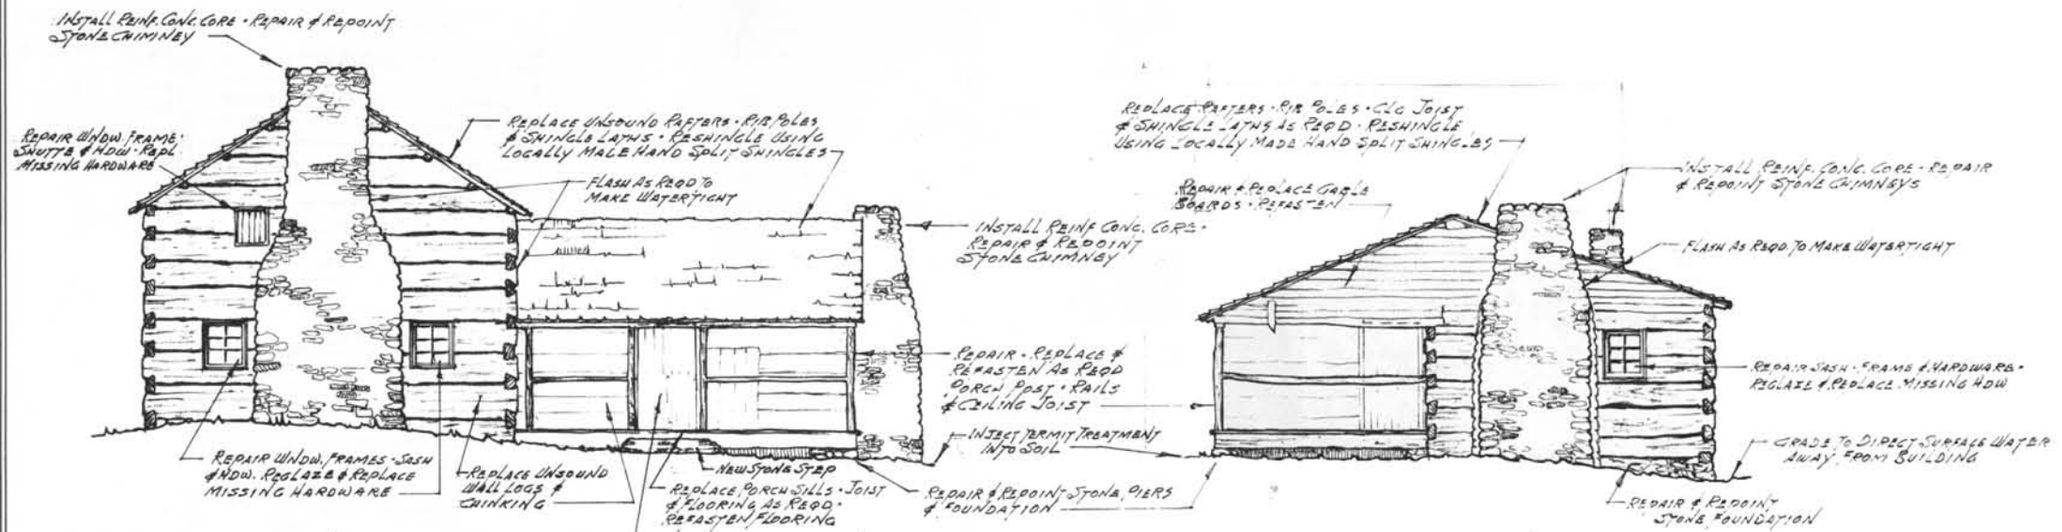

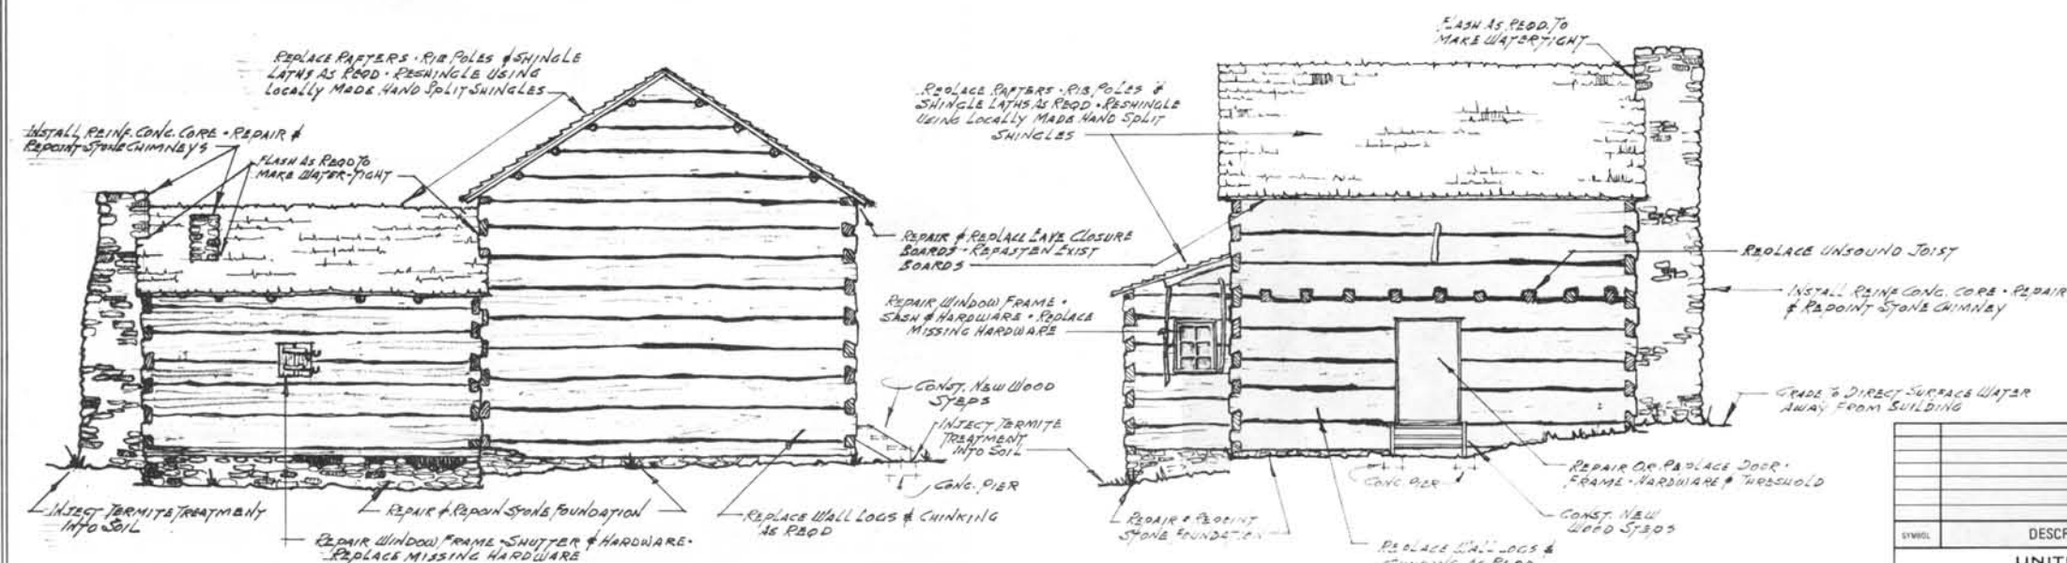

0 5 10 15

• SCALE • 1/4" = 1'-0" •

BASIC DATA • FIELD MEASUREMENTS • BY R. JONES • NOV. 1968 •

ORIENTATION

PREPARED	G. VAGA R. Jones
DESIGNED	G. VAGA R. Jones
DRAWN	
CHECKED	

SYMBOL	DESCRIPTION OF REVISION	DATE	SURNAME

UNITED STATES
DEPARTMENT OF THE INTERIOR
NATIONAL PARK SERVICE
OFFICE OF ARCHEOLOGY AND HISTORIC PRESERVATION
DIVISION OF HISTORIC ARCHITECTURE

REGION: SOUTHEAST
PCP E-296
DRAWING NO.: 133 / 94000
DATE: 7-23-69
SHEET 4 OF 6

TITLE OF DRAWING: • RESTORATION • WALKER SISTERS • COMPLEX • LITTLE GREENBRIAR • LOCATION WITHIN PARK
NAME OF PARK: • GREAT SMOKY MOUNTAINS NAT'L PARK •

SHEET TITLE: • HOUSE • ELEVATIONS • RESTORATION •