NOTE : FOR LOCATION IN REFERENCE TO HAMPTON MANSION NOTE SHEET 2 HAMPTON MANSION - HAMPTON NATIONAL HISTORIC SITE.

NOTE : THIS UNIQUE SUBTERRANEAN STRUCTURE WAS USED TO STORE ICE CUT FROM NEAR-BY POND AND SUPPLIED HAMPTON MANSION WITH THIS LUXURY THROUGHOUT HOT, HUMID SUMMERS. ACCORDING TO LOCAL TRADITION THIS STRUCTURE WAS PERSONALLY BUILT BY CAPT. CHARLES RIDGLEY DURING THE CONSTRUCTION OF HAMPTON MANSION (1783 - 1790)

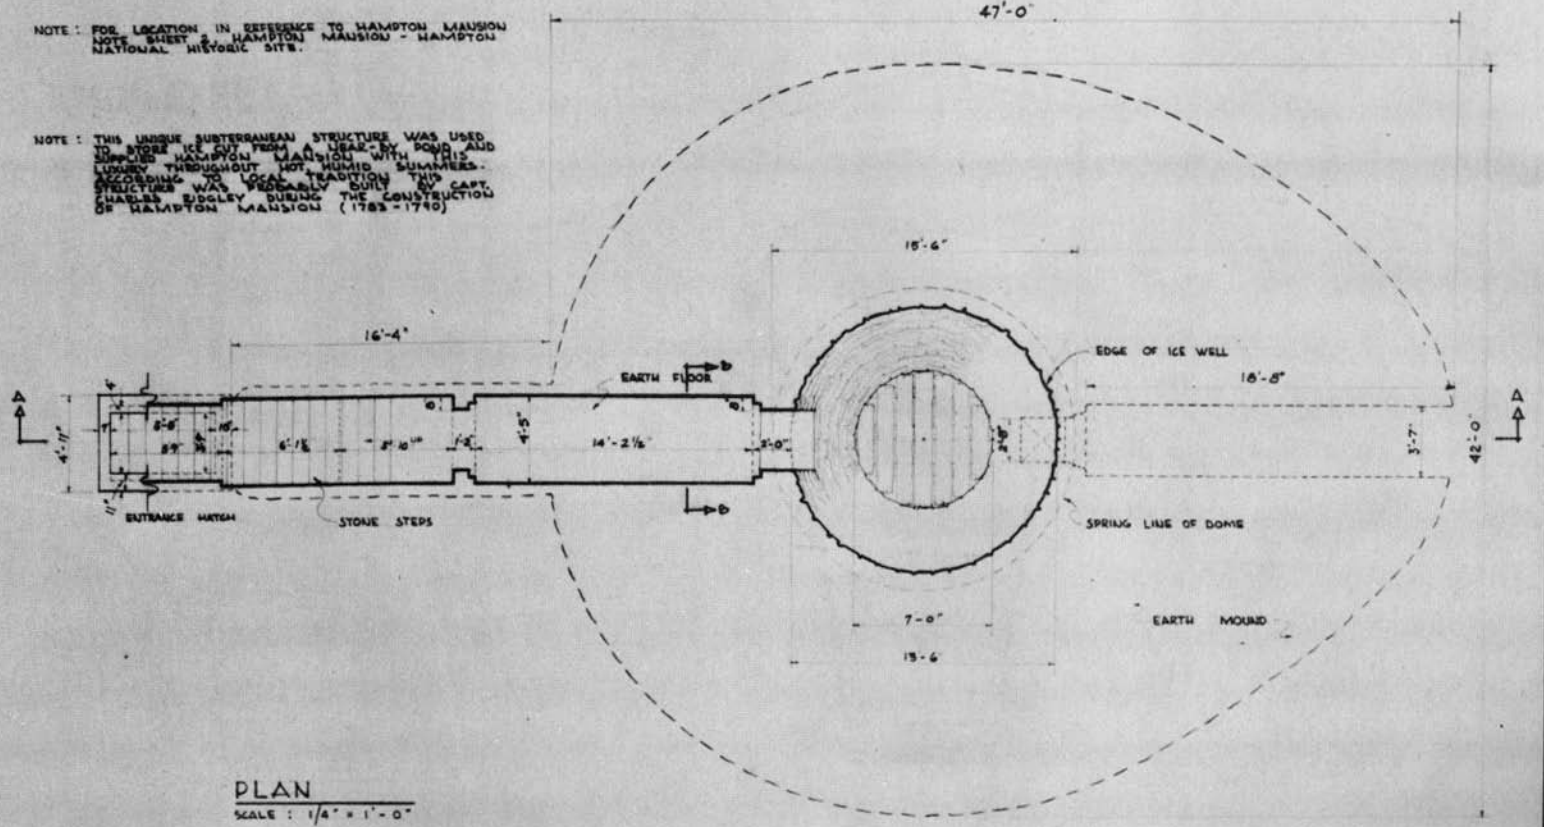

PLAN

SCALE : 1/4" = 1'-0"

DEL. RICHARD C. MEHRING

U.S. DEPARTMENT OF THE INTERIOR OFFICE OF NATIONAL PARKS, BUILDINGS, AND RESERVATIONS BRANCH OF PLANS AND DESIGN	NAME OF STRUCTURE ICE HOUSE - HAMPTON NATIONAL HISTORIC SITE TOWSON VICINITY BALTIMORE COUNTY MARYLAND	SURVEY NO.	HISTORIC AMERICAN BUILDINGS SURVEY SHEET 1 OF 2 SHEETS	INDEX NO.