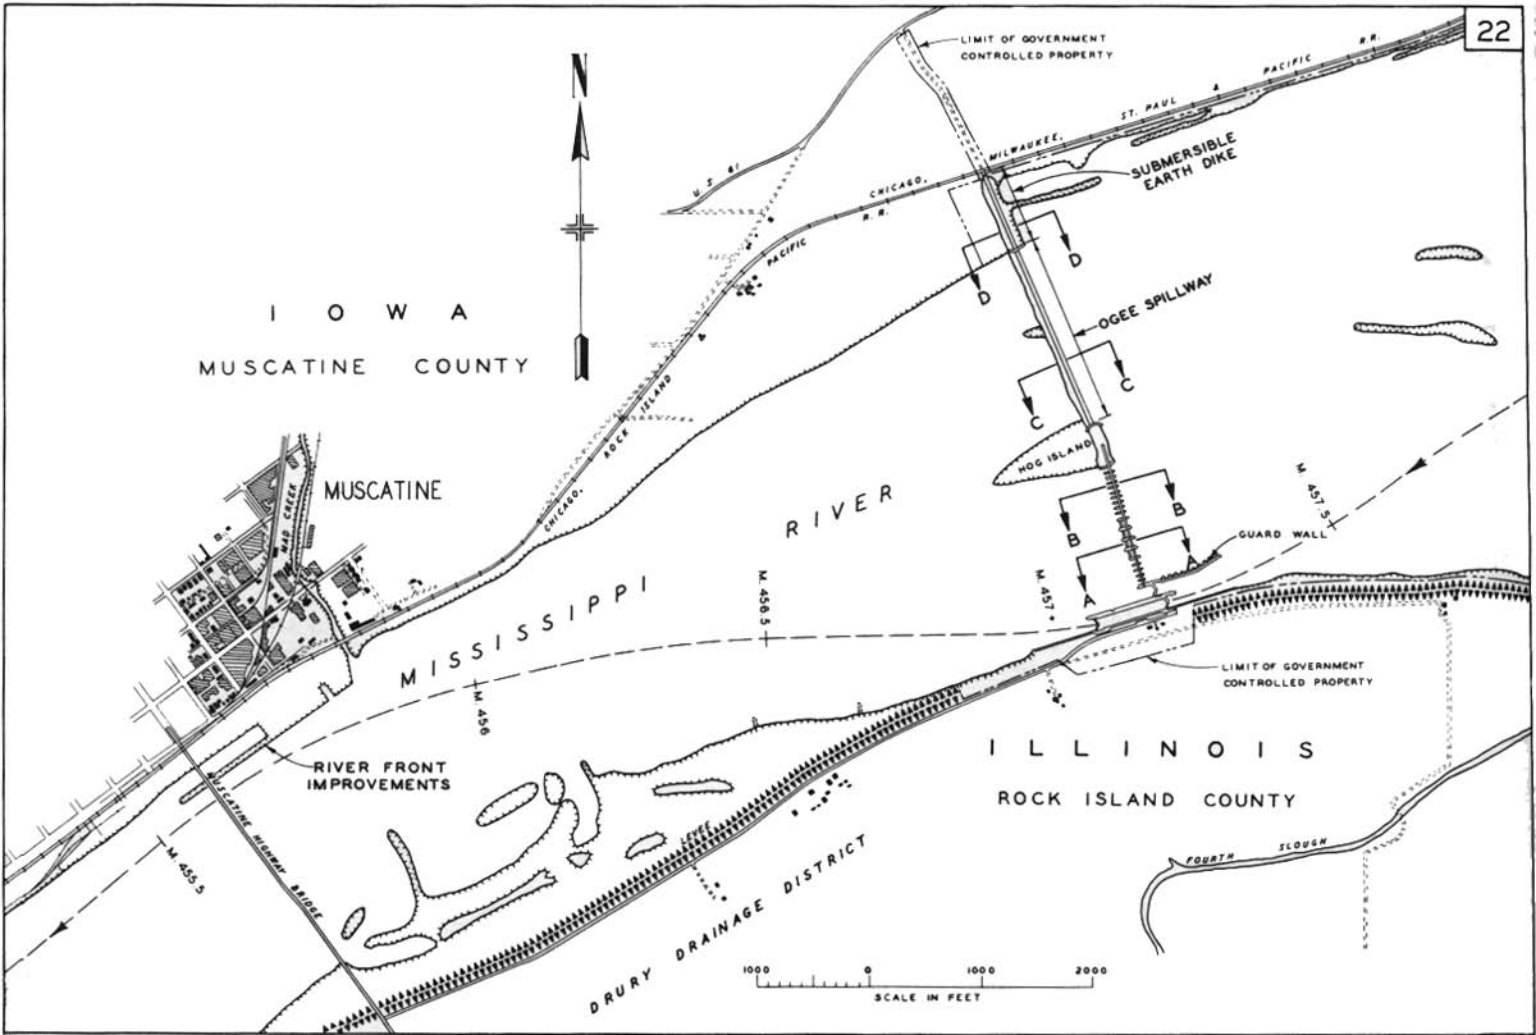
22
LIMIT OF GOVERNMENT CONTROLLED PROPERTY
ST. PAUL & PACIFIC R.R.
MILWAUKEE,
SUBMERSIBLE EARTH DIKE
U. S. 61
CHICAGO, R.R.
PACIFIC
D
D
OGEE SPILLWAY
C
C
I O W A
MUSCATINE COUNTY
CHICAGO, ROCK ISLAND & PACIFIC
HOG ISLAND
MUSCATINE
MAD CREEK
B
B
A
A
GUARD WALL
M. 457.5
M. 457
M. 456.5
M. 456
RIVER
MISSISSIPPI
LIMIT OF GOVERNMENT CONTROLLED PROPERTY
RIVER FRONT IMPROVEMENTS
MUSCATINE HIGHWAY BRIDGE
I L L I N O I S
ROCK ISLAND COUNTY
LEVEE
M. 455.5
DRURY DRAINAGE DISTRICT
FOURTH SLOUGH
1000 0 1000 2000
SCALE IN FEET