# Conceptual Design

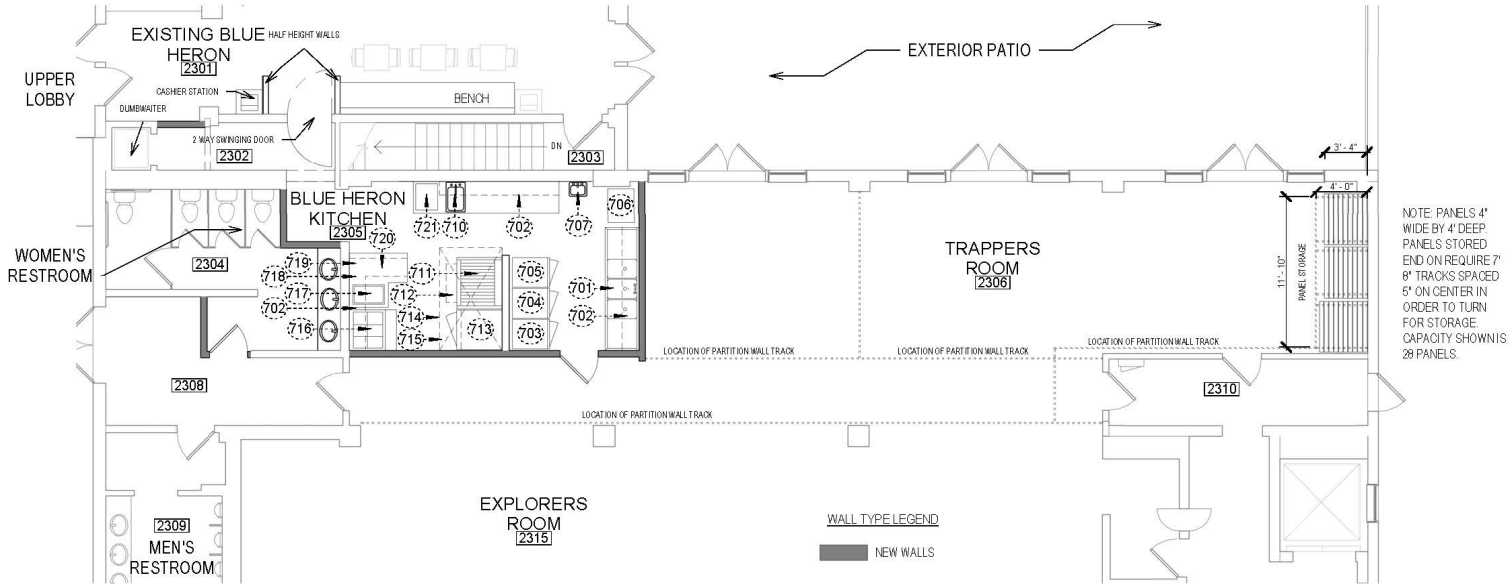


## BLUE HERON KITCHEN ADDITION

### KEYED NOTES

| | |
|---|---|
| 701 | STAINLESS STEEL THREE COMPARTMENT SINK |
| 702 | STAINLESS STEEL WALL SHELF |
| 703 | REACH-IN FREEZER |
| 704 | REACH-IN REFRIGERATOR |
| 705 | COOK & HOLD OVEN |
| 706 | DISH SHELVING |
| 707 | WALL MOUNTED STAINLESS STEEL HAND SINK |
| 710 | STAINLESS STEEL SERVICE SINK |
| 711 | OPEN FACE BROILER: 36" W |
| 712 | REFRIGERATED CHEF'S BASE: 36" W |

### KEYED NOTES

| | |
|---|---|
| 713 | COMBI-OVEN. GAS |
| 714 | STAINLESS STEEL EXHAUST HOOD: TYPE I |
| 715 | FIRE PROTECTION SYSTEM |
| 716 | REFRIGERATED PREP TABLE |
| 717 | DROP IN FOOD WARMER: SINGLE PAN |
| 718 | STAINLESS STEEL PICK-UP COUNTER |
| 719 | STAINLESS STEEL PASS SHELF |
| 720 | STRIP HEAT LAMP |
| 721 | POS REGISTER |

0 8 16 24
GRAPHIC SCALE: 1/8" = 1'-0"
TRUE NORTH

CONDITION ASSESSMENT
OCTOBER 15, 2018

UNITED STATES
DEPARTMENT OF THE INTERIOR

NATIONAL PARK SERVICE
INTERMOUNTAIN REGION

TITLE OF PROJECT
JACKSON LAKE LODGE BUILDING CFIP
CONCESSION I.D. NO.
GRTE001
LOCATION WITHIN PARK
JACKSON LAKE LODGE AREA
NAME OF PARK
GRAND TETON NATIONAL PARK
REGION INTERMOUNTAIN
COUNTY TETON
STATE WY

DRAWING NO.
—
FMSS NO.
83458
SHEET
1 OF 1